THE PLAN SHOWING PROPOSED RESIDENTIAL LAYOUT (8 Plots) IN THE NAME OF "SRI THIRUMALAI NAGAR" AT R. S. NO: 36/2, 36/7, NONANKUPPAM , MANAVELY REVENUE VILLAGE, ARIYANKUPPAM COMMUNE PANCHAYAT, PUDUCHERRY.

26 APR 2024

Layout Plan Approved
No.PPA/ 136 / 6/8/12(Layout/ACP/SB)/2024
MEMBER SECRETARY
PUDUCHERRY PLANNING AUTHORITY

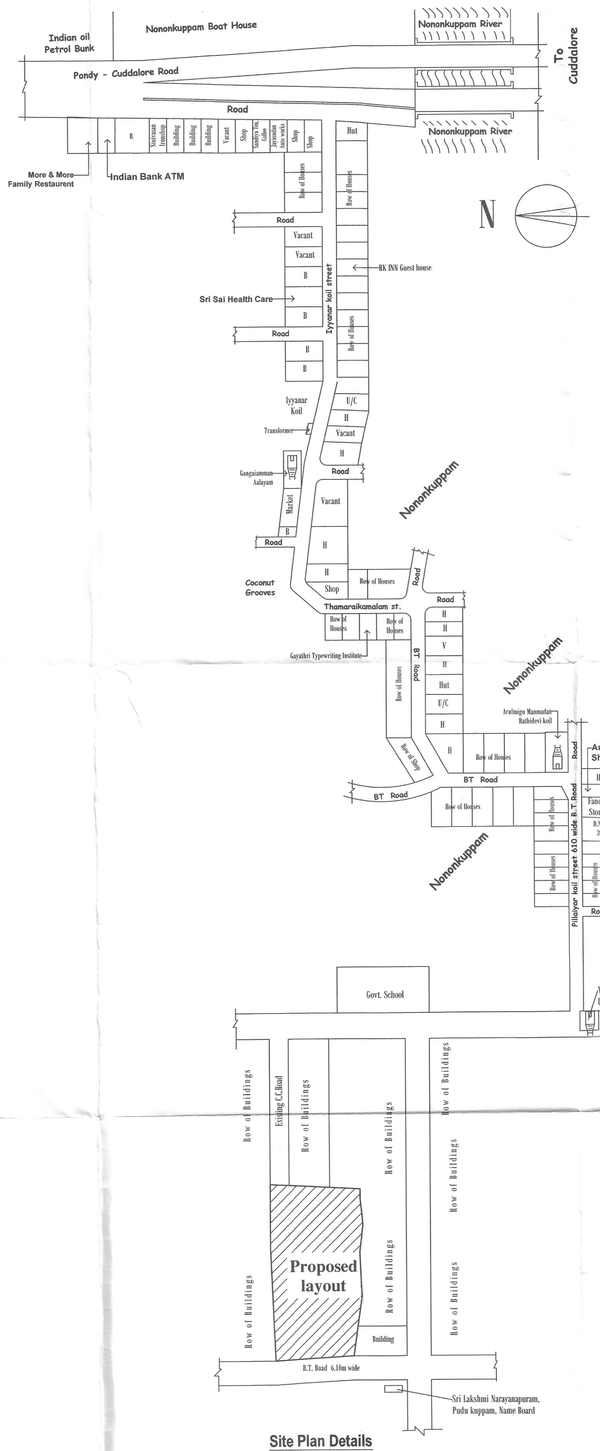

Site Plan Details
Not to Scale

Plot Area Details

Sl. No.	Plot Nos	Area in Sqm
1	1	139.04
2	2	125.05
3	3	125.66
4	4	125.66
5	5	125.66
6	6	125.05
7	7	123.53
8	8	162.35
		1052.00

Road Area Details

Name of Road	Road area in Sqm
Main road	337.00

Total Area Details

Balance Area as per Survey report = 1389.00 Sq.m

Description of items	Area in Sqm	% of Area
Plot Area	1052.00	75.74 %
Road Area	337.00	24.26 %
Total Plot Area	1389.00	100 %

All Dimensions are in 'Meter'
Scale 1:100
(Unless otherwise Mention)

Owner:-

Engineer:-

ARUL. A
Registered Architect
704/ PPA/ LIC/ 2010
D-36, (Old No.18) Kamarajar Street,
Murungapakkam, Pondicherry -605 004.