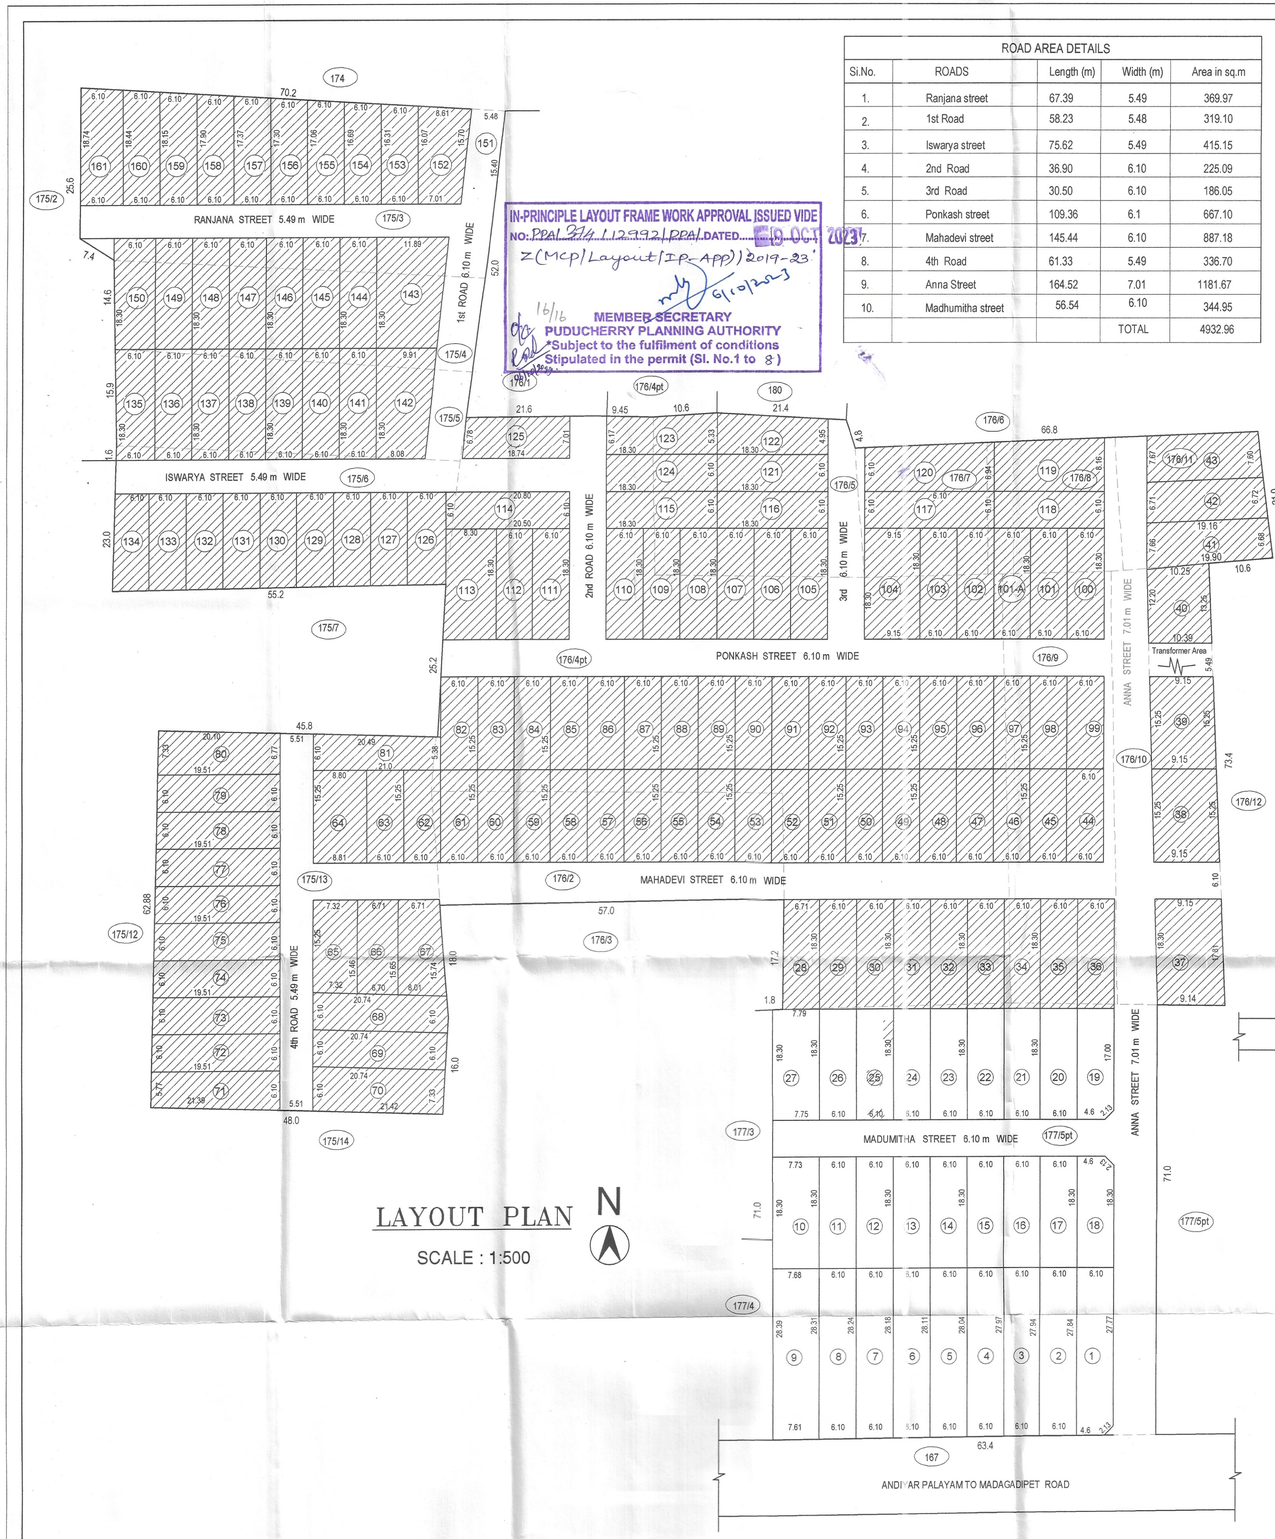

LAYOUT PLAN

SCALE : 1:500

N

ROAD AREA DETAILS				
Si.No.	ROADS	Length (m)	Width (m)	Area in sq.m
1.	Ranjana street	67.39	5.49	369.97
2.	1st Road	58.23	5.48	319.10
3.	Iswarya street	75.62	5.49	415.15
4.	2nd Road	36.90	6.10	225.09
5.	3rd Road	30.50	6.10	186.05
6.	Ponkash street	109.36	6.1	667.10
7.	Mahadevi street	145.44	6.10	887.18
8.	4th Road	61.33	5.49	336.70
9.	Anna Street	164.52	7.01	1181.67
10.	Madhumitha street	56.54	6.10	344.95
			TOTAL	4932.96

SOLD PLOTS

PLOT NOS.	AREA in Sq.m	PLOT NOS.	AREA in Sq.m
28	122.68	121	111.52
29 to 36	111.52 x 8	122	94.05
37	165.02	123	95.91
38	139.53	124	111.52
39	139.53	125	126.67
40	119.77	126	93.59
41	140.24	127	96.84
42	126.49	128	97.30
43	127.32	129	97.77
44 to 63	92.94 x 20	130	98.05
64	157.99	131	98.23
65	112.36	132	98.51
66	103.25	133	98.70
67	115.51	134	98.98
68	126.51	135	105.95
69	126.51	70	136.62
70	141.55	136 to 141	111.52 x 6
71	121.37	142	163.38
72 to 79	119.01 x 8	143	199.35
80	139.59	144 to 149	111.52 x 6
81	116.17	150	115.71
82 to 99	92.94 x 18	152	124.06
100 to 103	111.52 x 4	153	98.70
104	167.29	154	100.56
105 to 112	111.52 x 8	155	102.88
113	173.51	156	104.74
114	137.64	157	105.67
115 &116	111.52 x 2	158	107.53
117	130.11	159	109.85
118	111.52	160	111.52
119	138.01	161	118.03
120	131.32	Total	14833.00

UNSOLD PLOTS

PLOT NOS.	AREA in Sq.m
1	168.57
2	169.91
3	170.32
4	170.72
5	171.14
6	171.55
7	171.96
8	172.43
9	216.87
10	141.08
18	110.50
19	110.43
11,12,13,14,15,16 17,20,21,22,23,24 25,26	111.52 X 14
27	142.05
Total	3648.81

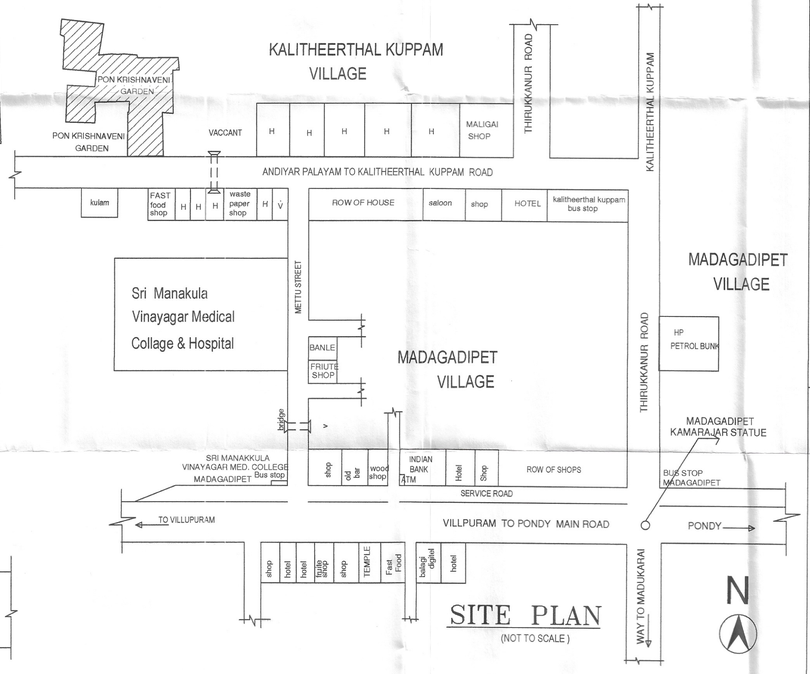

SITE PLAN

(NOT TO SCALE)

N

EXISTING RESIDENTIAL LAYOUT "PON KRISHNAVENI GARDEN" AT R.S.NO.175/3,4,5,6,13, 176/2,4pt,5,7,8,9,10,11, &177/5pt, KALITHEERTHAL KUPPAM VILLAGE, KALITHEERTHAL KUPPAM REVENUE VILLAGE, MANNADIPET COMMUNE PANCHAYAT, PUDUCHERRY.

AS PER DOCUMENT AREA

R.S.Nos.	Ka - Ku - Vee.	He - Ares - Sa.	Area in Sq.m
175/3	00 - 33 - 00	00 - 18 - 00	1800.00
175/4	00 - 16 - 13	00 - 09 - 00	900.00
175/5	00 - 18 - 00	00 - 09 - 60	960.00
175/6	00 - 26 - 04	00 - 14 - 00	1400.00
175/13	00 - 52 - 07	00 - 28 - 00	2800.00
176/2	00 - 17 - 12	00 - 09 - 50	950.00
176/4pt	01 - 01 - 04	00 - 54 - 20	5420.00
176/5	00 - 15 - 14	00 - 08 - 50	850.00
176/7	00 - 08 - 07	00 - 04 - 50	450.00
176/8	00 - 09 - 05	00 - 05 - 00	500.00
176/9	00 - 23 - 06	00 - 12 - 50	1250.00
176/10	00 - 23 - 05	00 - 12 - 50	1250.00
176/11	00 - 09 - 05	00 - 05 - 00	500.00
177/5pt	00 - 82 - 14	00 - 44 - 35	4435.00
		TOTAL AREA	23465.00

TOTAL FMB AREA : 23465.00 Sq.m

SOLD PLOTS AREA : 14833.00 Sq.m

UNSOLD PLOTS AREA : 3648.81 Sq.m

ROAD AREA : 4932.96 Sq.m

RESERVE AREA : 51.03 Sq.m

TRANSFORMER AREA : 50.23 Sq.m

All Dimensions are in "Meter"

SCALE : 1: 500

Owner

M. Maluday

Engineer

Er. K. MOHAN RADJOU
Reg.No: 3-398/PPA/LIC/2001
No.3, Mariamman Koil Street,
Boomiyanpet,
Puducherry - 605 005
Cell: 9865255643

SYS1 /D/ Layout-2019 / Pon krishnaveni nagar.dwg